


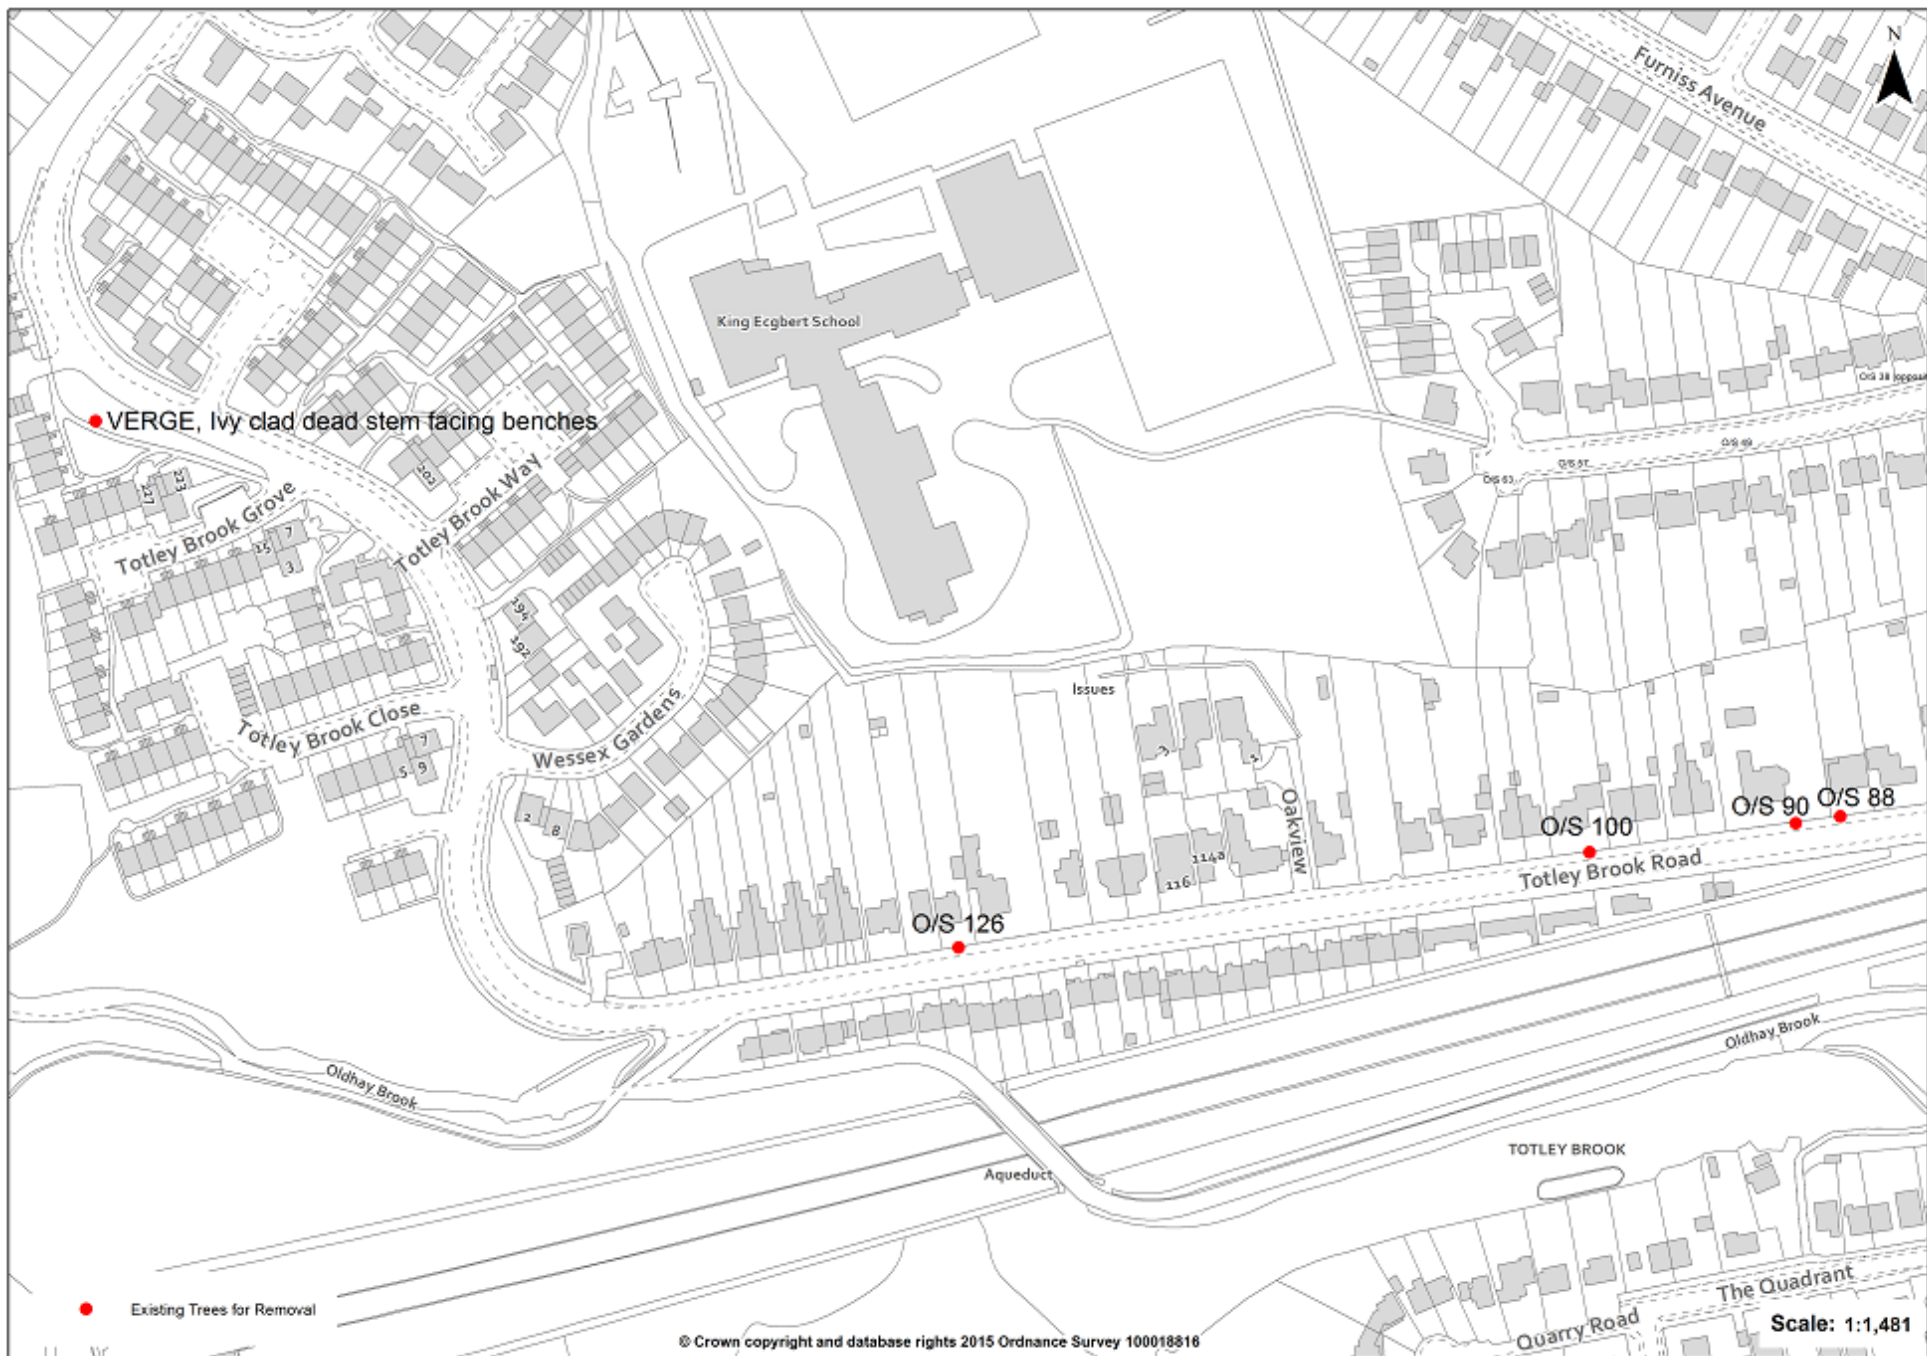

Site Name	Feature Location	6 D's	Reasons	Existing species	Planting notes	Replant species
TOTLEY BROOK ROAD	O/S 88	TR: Felling	F/W mounded by shallow roots, will be damaged by planing off, cross over impinged also	Tilia x europea	Plant in new 800mm pit in line with boundary of 88-90 (slight repositioning to left to clear property frontage)	Tilia cordata 'Rancho'
TOTLEY BROOK ROAD	O/S 90	TR: Felling	F/W substantially mounded by buttress roots, will be damaged by planing off	Tilia x europea	Plant in new 800mm pit at front of kerb (not along boundary wall) o/s 90 (in front of felled tree)	Tilia cordata 'Rancho'
TOTLEY BROOK ROAD	O/S 100	TR: Felling	F/W uplifted/mounded/patch repaired, 3rd party wall damage also	Tilia x europea	Plant in new 800mm pit at front of kerb (not along boundary wall) o/s 100 (in front of felled tree)	Tilia cordata 'Rancho'
TOTLEY BROOK ROAD	O/S 126	TR: Felling	F/W mounded/patch repaired	Tilia x europea	Plant in new 800mm pit at front of kerb (not along boundary wall) between 126-128 (slight move to left to position in line with boundary)	Tilia cordata 'Rancho'
TOTLEY BROOK ROAD	VERGE, ivy clad dead stem facing benches	TR: Felling-	dead	Crataegus Monogyna	Verge Facing 260	Acer 'Oct Glory'